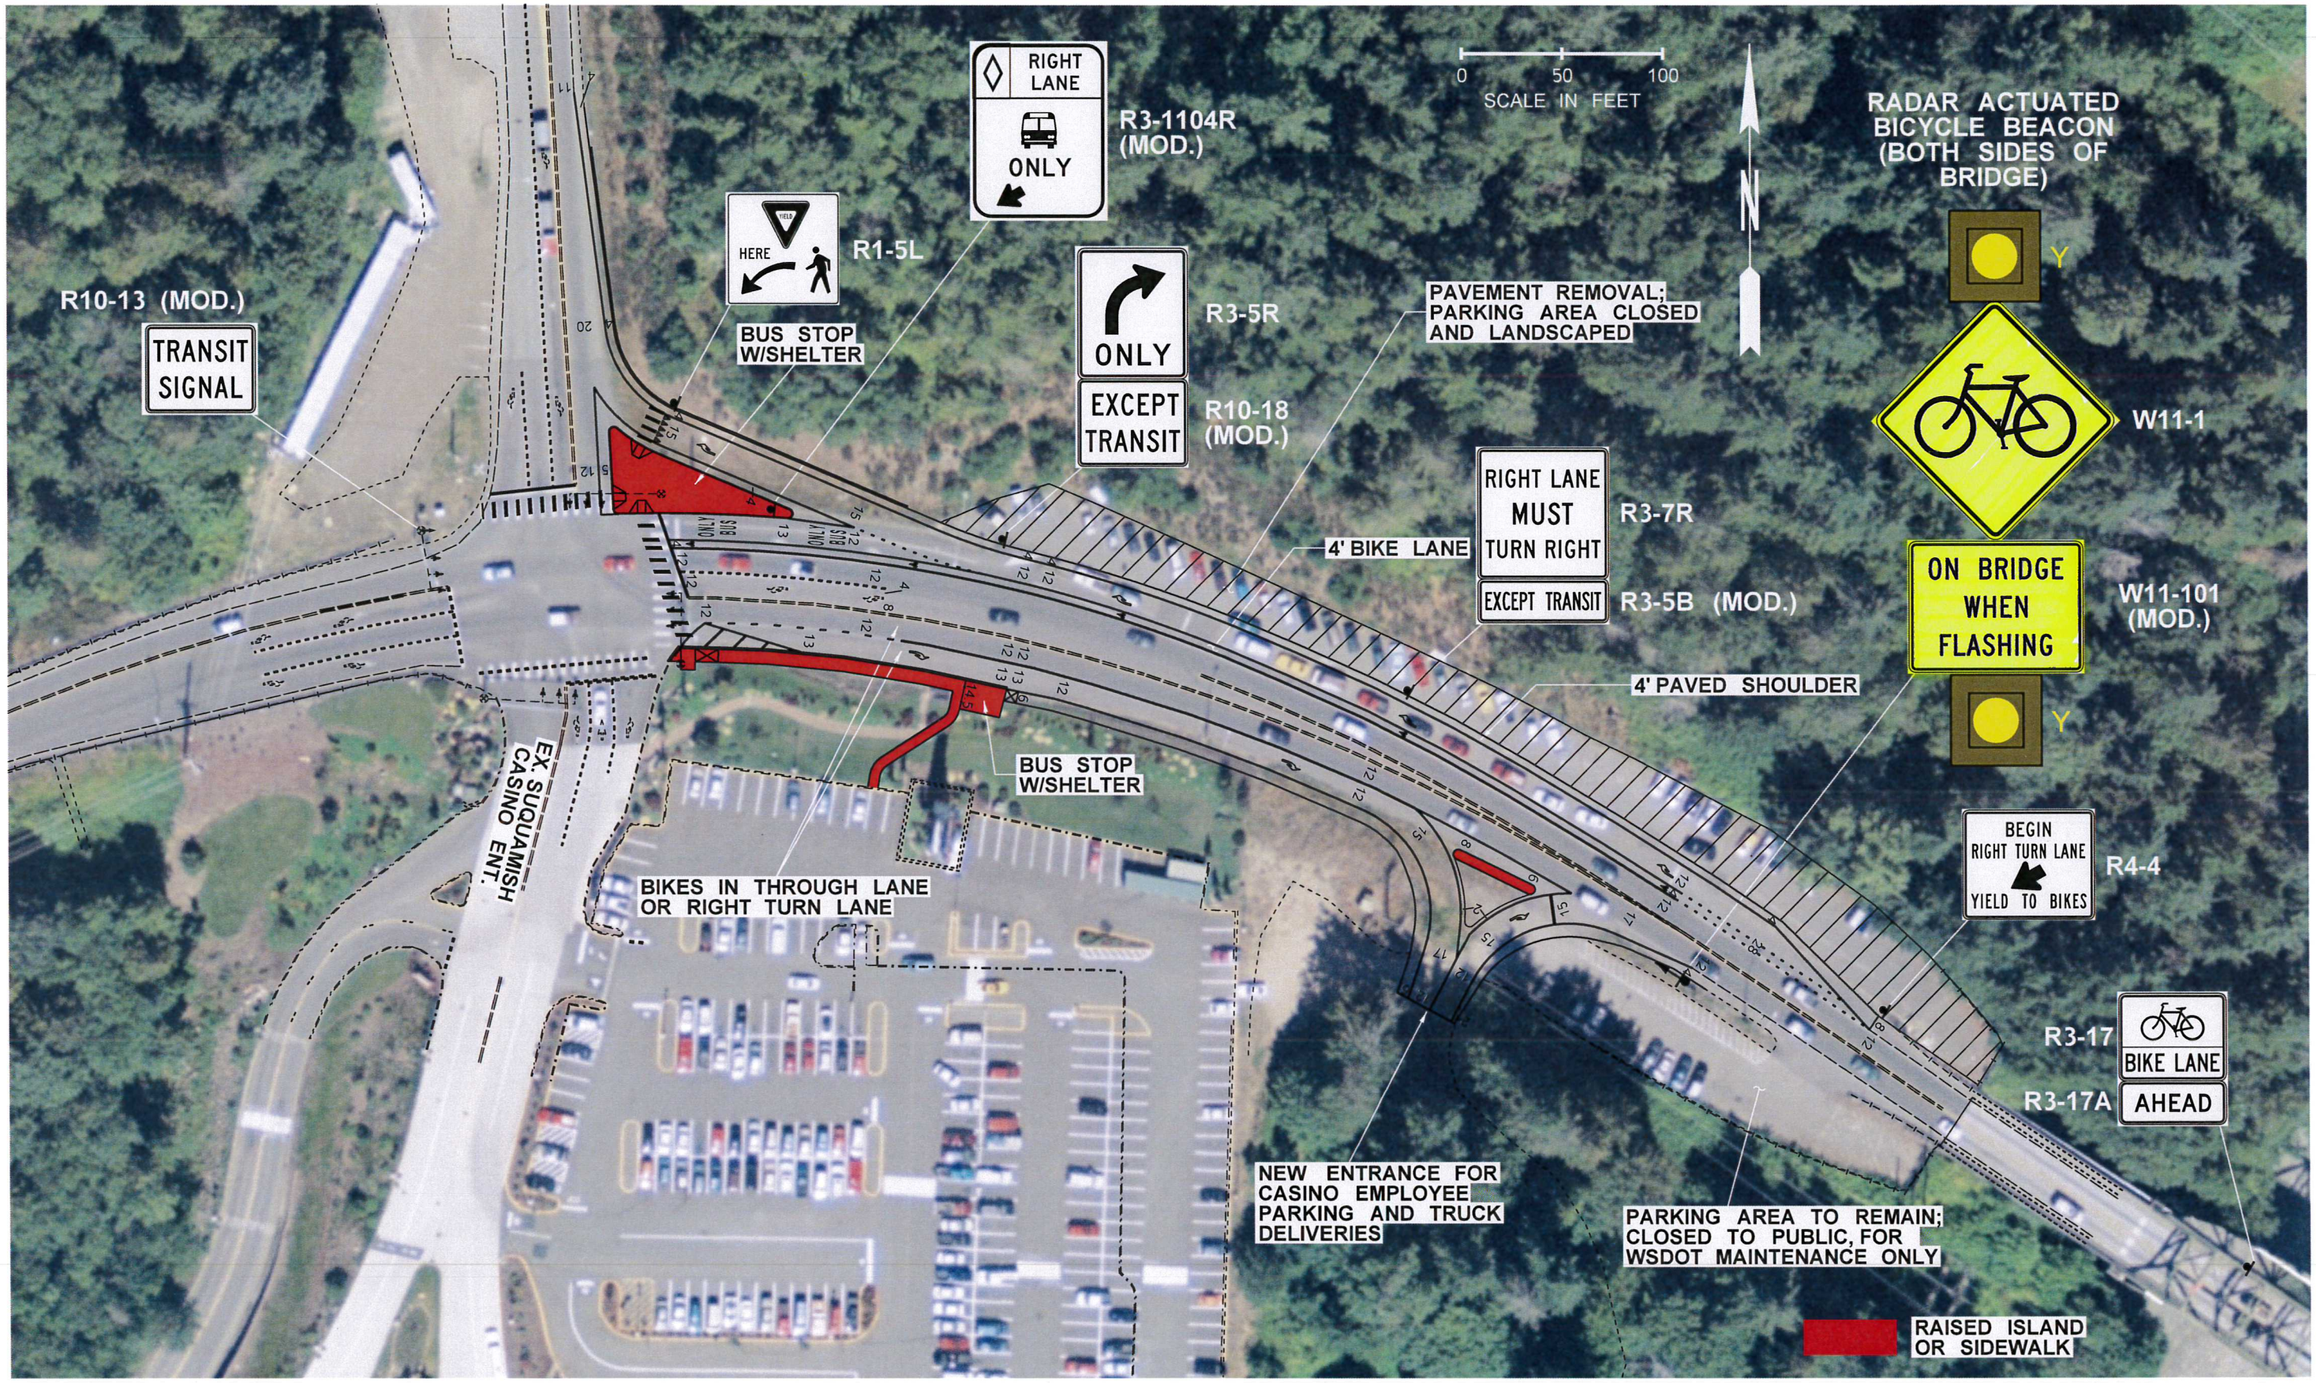

FILE NAME	G:\2DesignPS&E\SR305\SR305-XL4328-Suquamish Way Rt Turn Lane\7.00-Design\7.01-DesignDocumentation\PlanForApproval_2-5-2015.dgn				REGION NO.	STATE	FED.AID PROJ.NO.
TIME	2:50:46 PM				10	WASH	
DATE	2/19/2015				JOB NUMBER		
PLOTTED BY	CharleM						
DESIGNED BY					CONTRACT NO.		LOCATION NO.
ENTERED BY							
CHECKED BY							
PROJ. ENGR.							
REGIONAL ADM.		REVISION	DATE	BY			

P.E. STAMP BOX — DATE

P.E. STAMP BOX — DATE

Washington State Department of Transportation

SR 305
SUQUAMISH WAY IMPROVEMENTS
MP 7.19

PRELIMINARY LAYOUT 2/20/2015

Plot 9

PLAN REF NO

SHEET OF SHEETS